ALPINE VILLAGE NORTH

PART OF THE NW 1/4, SE 1/4, SEC. 31, T48N-R46W
IRONWOOD TOWNSHIP, GOGEBIC COUNTY, MICHIGAN

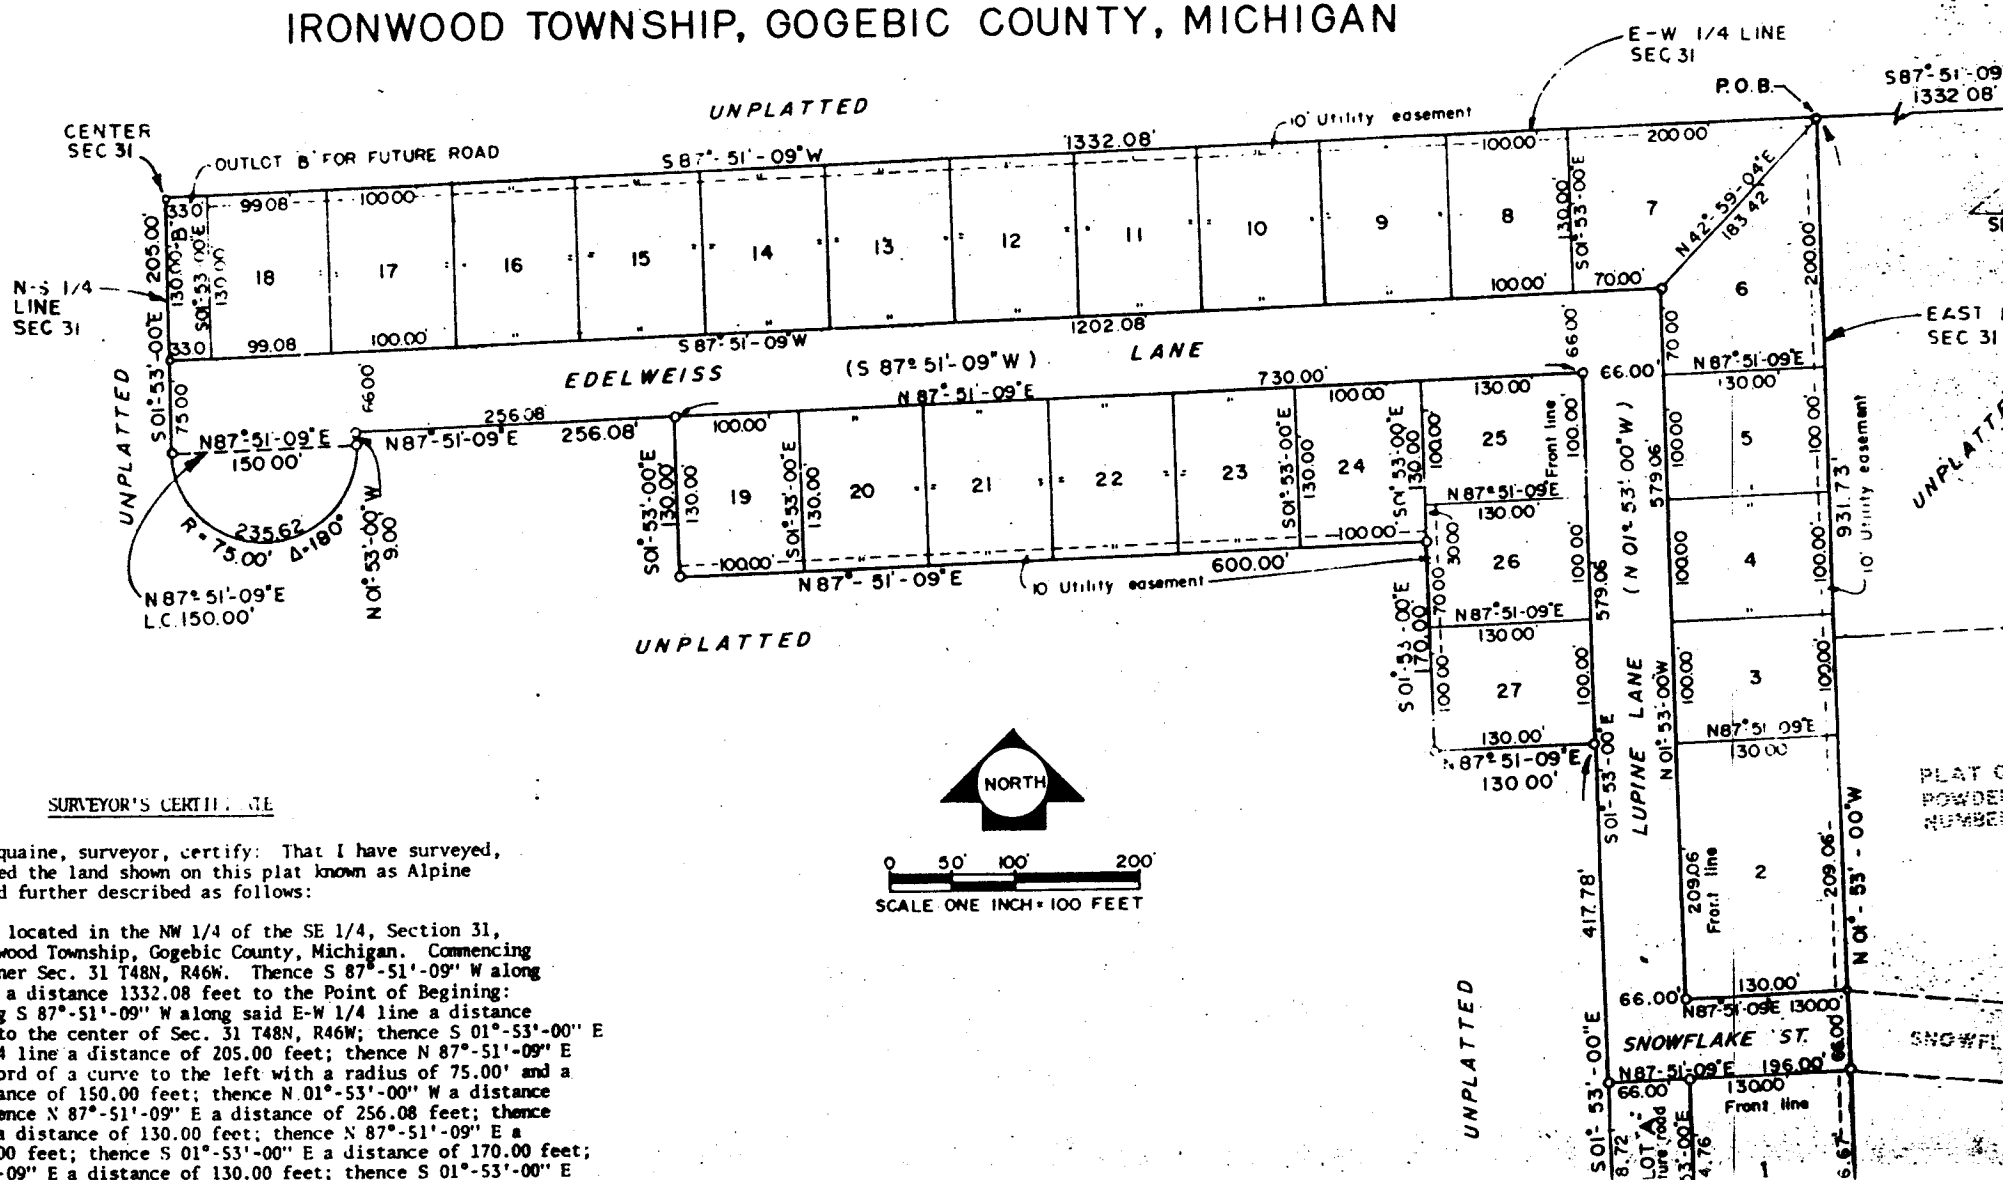

SURVEYOR'S CERTIFICATE

I A. Duquaine, surveyor, certify: That I have surveyed, nd mapped the land shown on this plat known as Alpine orth and further described as follows:

of land located in the NW 1/4 of the SE 1/4, Section 31, W, Ironwood Township, Gogebic County, Michigan. Commencing 1/4 corner Sec. 31 T48N, R46W. Thence S 87°-51'-09" W along /4 line a distance 1332.08 feet to the Point of Begining: ntinuing S 87°-51'-09" W along said E-W 1/4 line a distance 8 feet to the center of Sec. 31 T48N, R46W; thence S 01°-53'-00" E N-S 1/4 line a distance of 205.00 feet; thence N 87°-51'-09" E long cord of a curve to the left with a radius of 75.00' and a a distance of 150.00 feet; thence N 01°-53'-00" W a distance eet; thence N 87°-51'-09" E a distance of 256.08 feet; thence -00" E a distance of 130.00 feet; thence N 87°-51'-09" E a of 600.00 feet; thence S 01°-53'-00" E a distance of 170.00 feet; 87°-51'-09" E a distance of 130.00 feet; thence S 01°-53'-00" E